PLAN OF SURVEY
OF PART OF
LOT 21

REGISTERED PLAN NO. 10(E)
IN THE
CITY OF TKARONTO

4 2 0 4 8 12

1:XXX
(SCALE IN METERS)

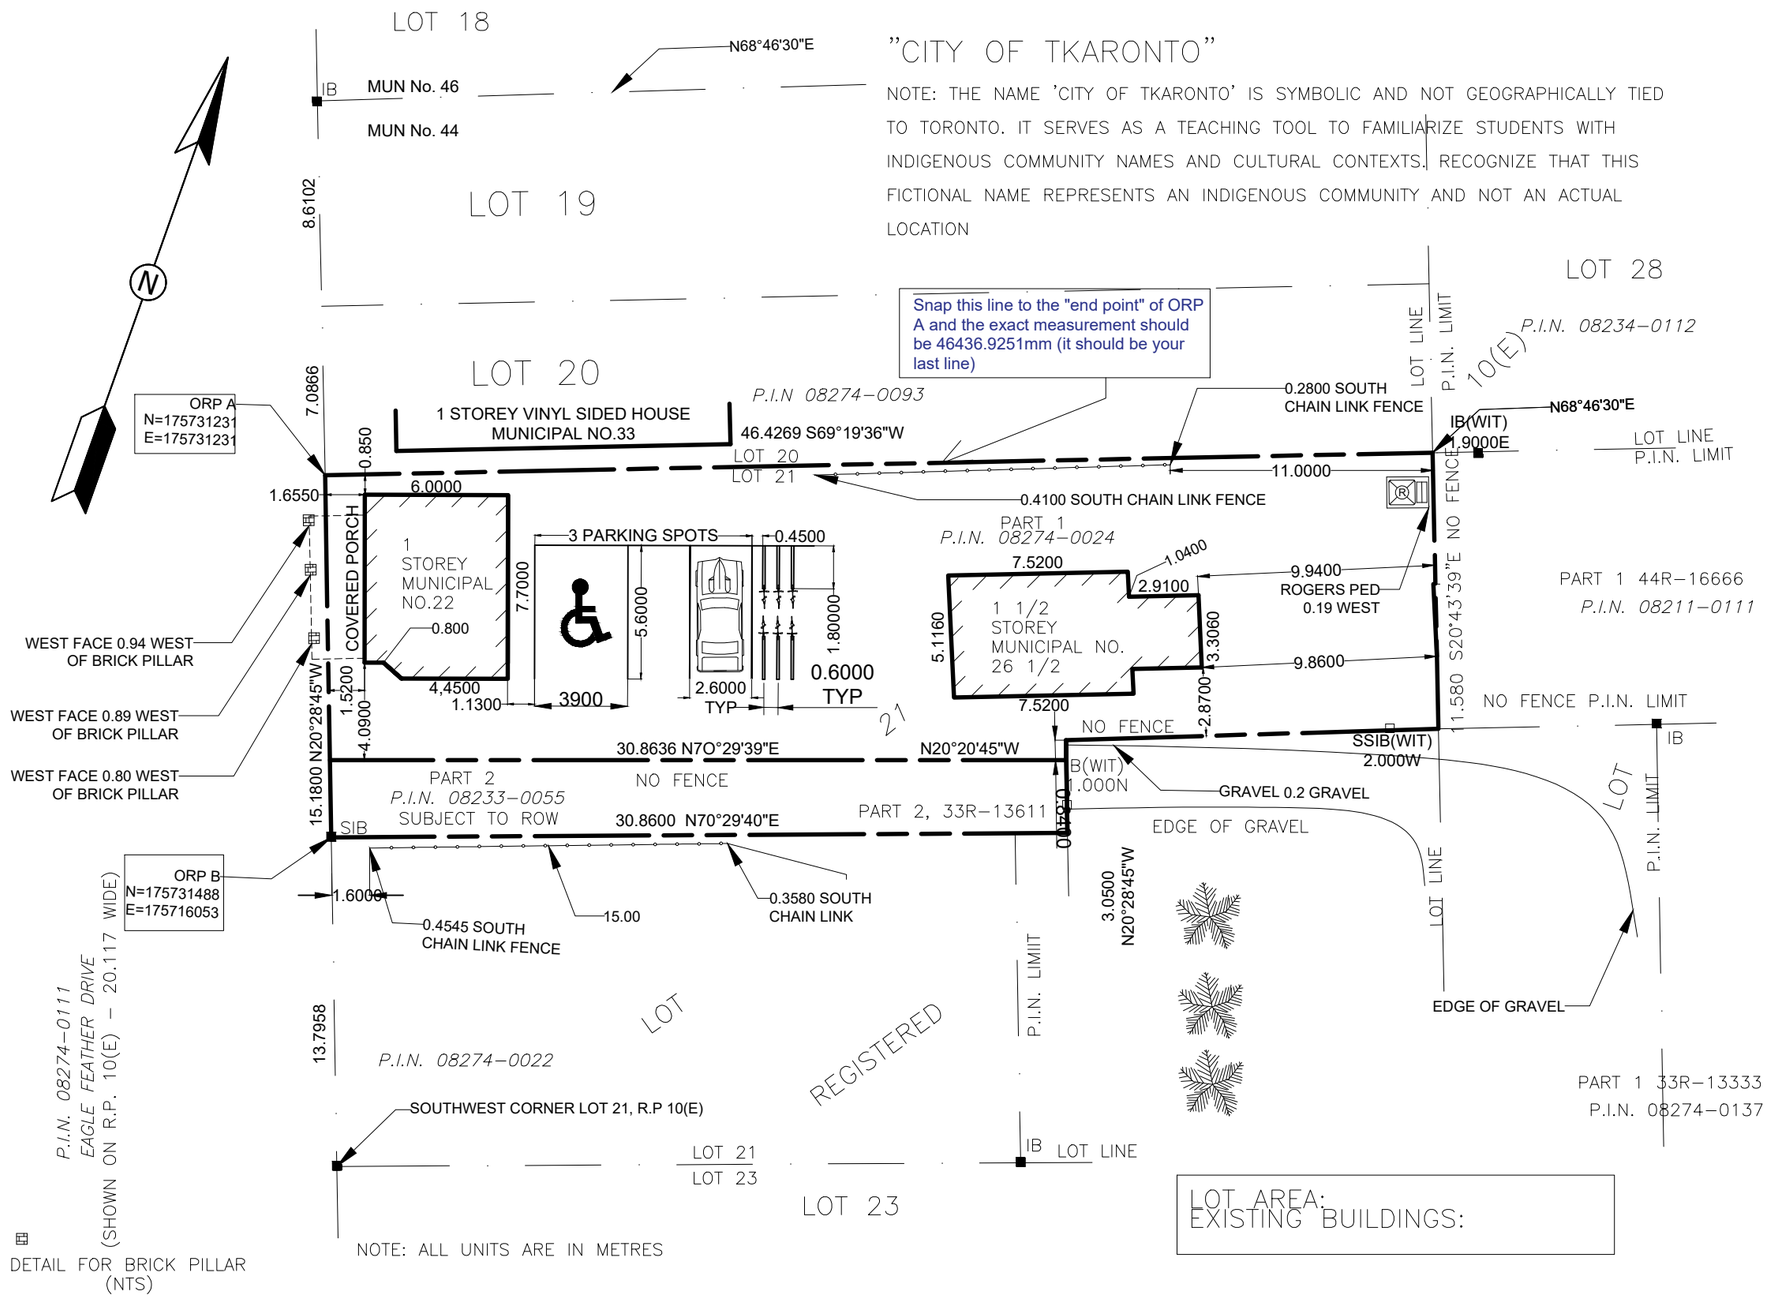

LOT AREA:
EXISTING BUILDINGS:

LEGEND

UNLESS OTHERWISE NOTED ALL DIMENSIONS SHOWN ARE MEASURED

□	DENOTES SURVEY MONUMENT SET
■	DENOTES SURVERY MONUMENT FOUND
SIB	DENOTES STANDARD IRON BAR
IB	DENOTES IRON BAR
ORP	DENOTES OBSERVED REFERENCE POINT
N	DENOTES NORTH
W	DENOTES WEST
RP	DENOTES REGESTERED PLAN
PIN	DENOTES PARCEL IDENTIFICATION NUMBER
MUN	DENOTES MUNICIPAL NUMBER
No.	DENOTES NUMBER
ROW	DENOTES RIGHT-OFF-WAY
NTS	NOT TO SCALE

NOTES

- THIS DOCUMENT IS NOT A LEGAL PLAN AND SHOULD NOT BE USED FOR ANY OFFICIAL OR LEGAL PURPOSES. IT IS APPROVED EXCLUSIVELY FOR EDUCATIONAL EXERCISES, LEARNING EXPERIENCES, AND DRAFTING PRACTICE.
- THERE MAY BE ARCHAEOLOGICAL SITES, BURIAL GROUNDS, OR OTHER CULTURAL HERITAGES FEATURES OF IMPORTANCE TO THE LOCAL INDIGENOUS COMMUNITY IN PROXIMITY TO THE SURVEYED AREA. IT IS CRUCIAL TO RECOGNIZE AND PROTECT THESE SITES
- THE INSTALLATIONS OF BIKE RACK ADJACENT TO THE DESIGNATED PARKING SPOTS DEMONSTRATES COMMITMENT TO PROMPTING SUSTAINABLE TRANSPORTATION METHODS. CONTRIBUTING TO REDUCED ENVIRONMENT IMPACT AND IMPROVED OVERALL SUSTAINABILITY.

Drawing Title		Date	Submitted to:
Property plan		2024/08/02	BOBBY BASA
Drawn: Lalita Acharya	Course Name: BEA101NAA	Scale: 1:250	Sheet: